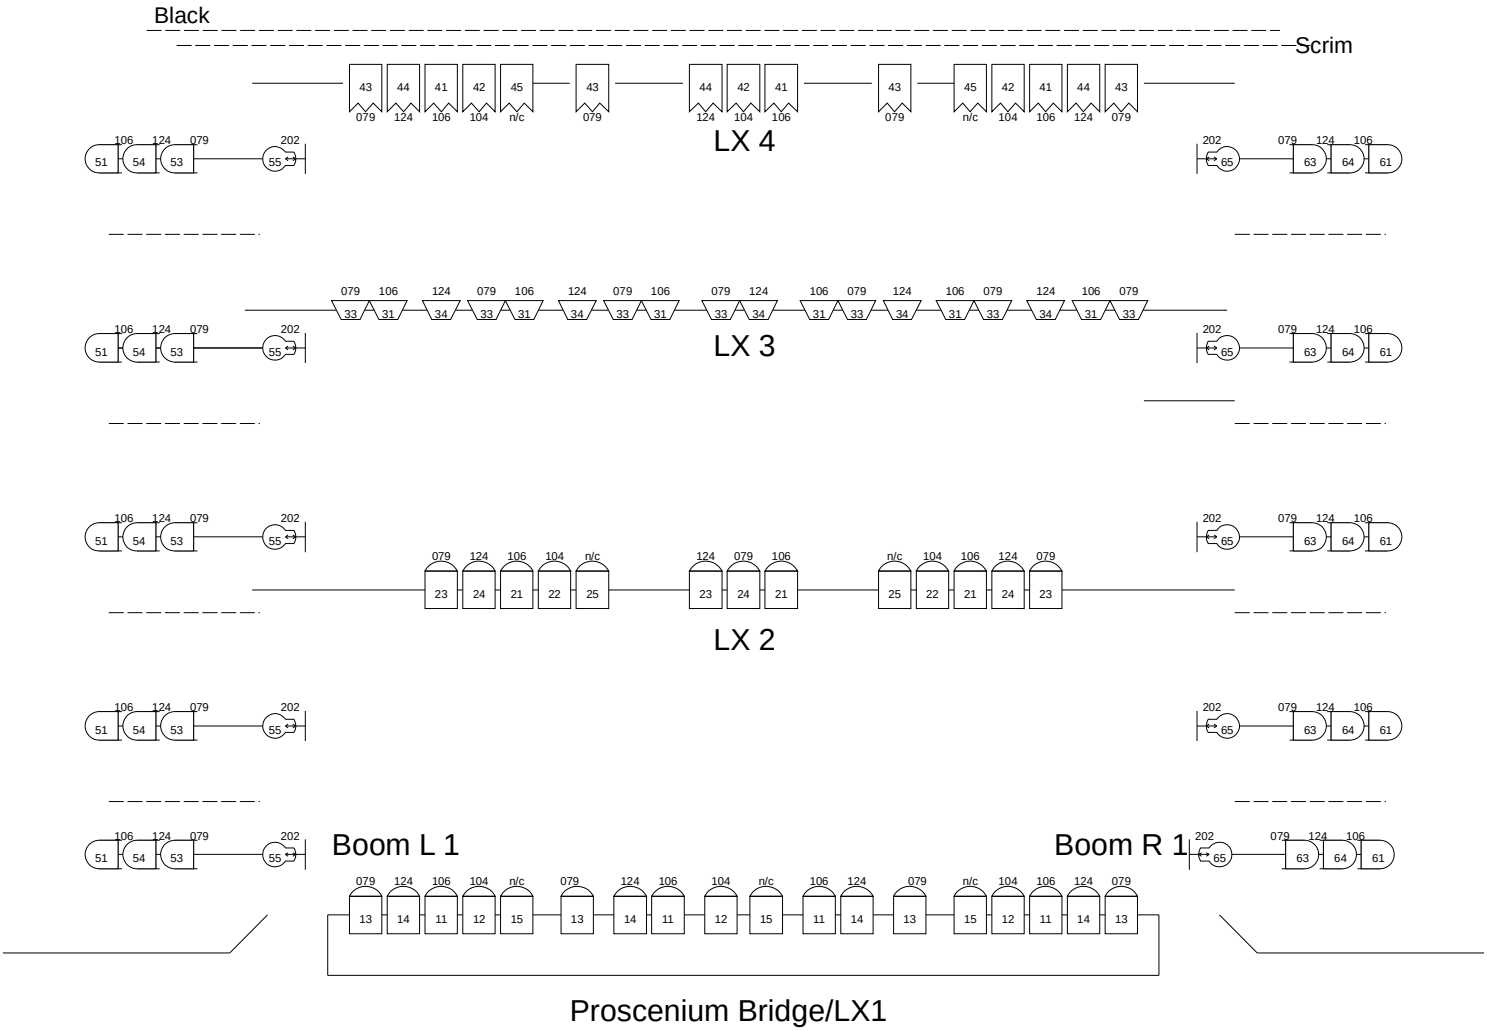

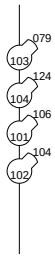

Box Boom L

Notes

Lighting

All colour is LEE (124 and 079 should be HT)
Please ask us about alternative colours

All units on same bar and of same colour can be patched together
Channel nos are Eurythmeum channels
Our Lighting Board

Staging

Black or grey dance floor
Normal blask masking, Our scrim at rear of stage
Grand Piano and 5 Musicians in Orchestra Pit

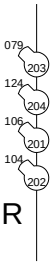

Box Boom R

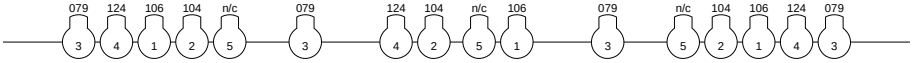

F.O.H.

- 1kW Profile
- 2kW Profile
- 1kW Fresnel
- 1kW PC
- 1kW Asy Cyc
- Par 64 CP62 (EXG)

Eurythmeum Stuttgart	Programme 2011	
Teatro Duse	Bologna	01.Apr.2011
Basic Lighting Layout	Scale 1 :100 (A4)	
Lighting by Peter Jackson	Drawn 25.01.2011	
	Rev	

Prometheus Lighting
Schwanenstr 40
D 68259 Mannheim
Germany

Tel. + 41 61 7064329
Fax + 41 61 7064328
Mobile + 41 61 7064329
pj@prometheus-lighting.de